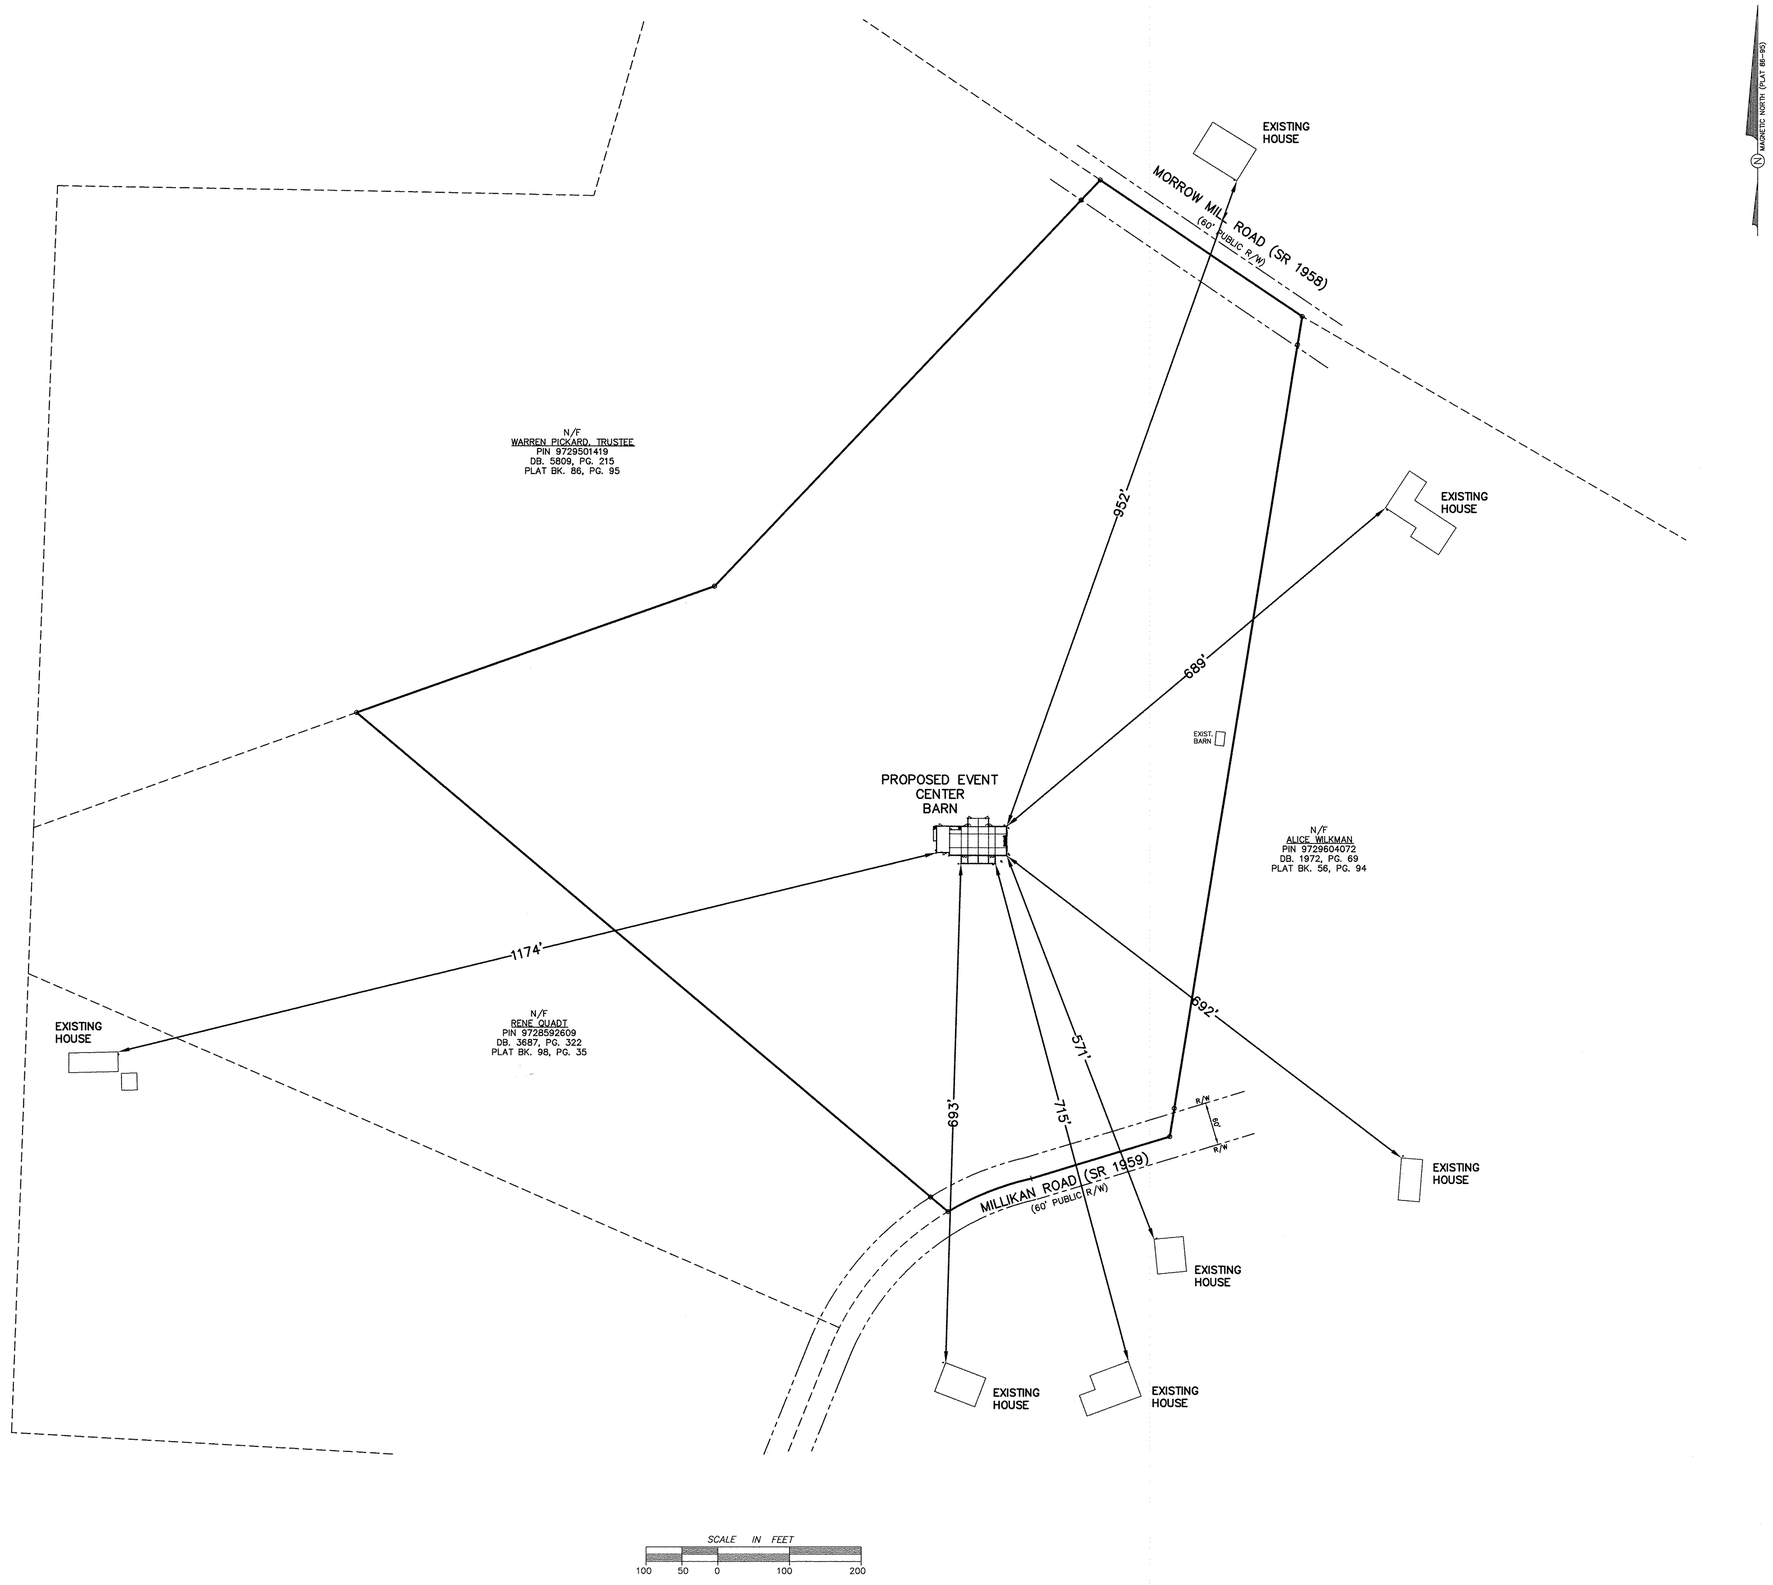

PHILIP POST & ASSOCIATES
ENGINEERS PLANNERS SURVEYORS
401 Providence Rd. #200
Chapel Hill, NC 27514
919.929.1173
919.493.2600
A Division of Pennoni
Firm License F-1267

NORTH CAROLINA PROFESSIONAL SEAL 030517 ENGINEER TIMOTHY A. SMITH 10/28/15

EXHIBIT MAP

THE BARN OF CHAPEL HILL DISTANCE TO NEARBY RESIDENCES

BINGHAM TOWNSHIP ORANGE COUNTY, N.C.

SCALE 1" =100'
DRAWN BY MKM
CHECKED BY TAS
DATE 10/26/2015
PROJECT NO. 501302.02
DRAWING NO. C850SP01

This drawing is the property of Philip Post and Associates Inc. and is not to be reproduced or copied in whole or in part. It is only to be used for the project and for the site specifically identified herein and is not to be used on any other project or site. It is to be returned upon the written request of Philip Post & Associates, Inc.
COPYRIGHT 2015 Philip Post & Associates, Inc.

REVISIONS

SHEET 1
OF 1

H:\Projects\C850\dwg\C850SP01.dwg, 1:1