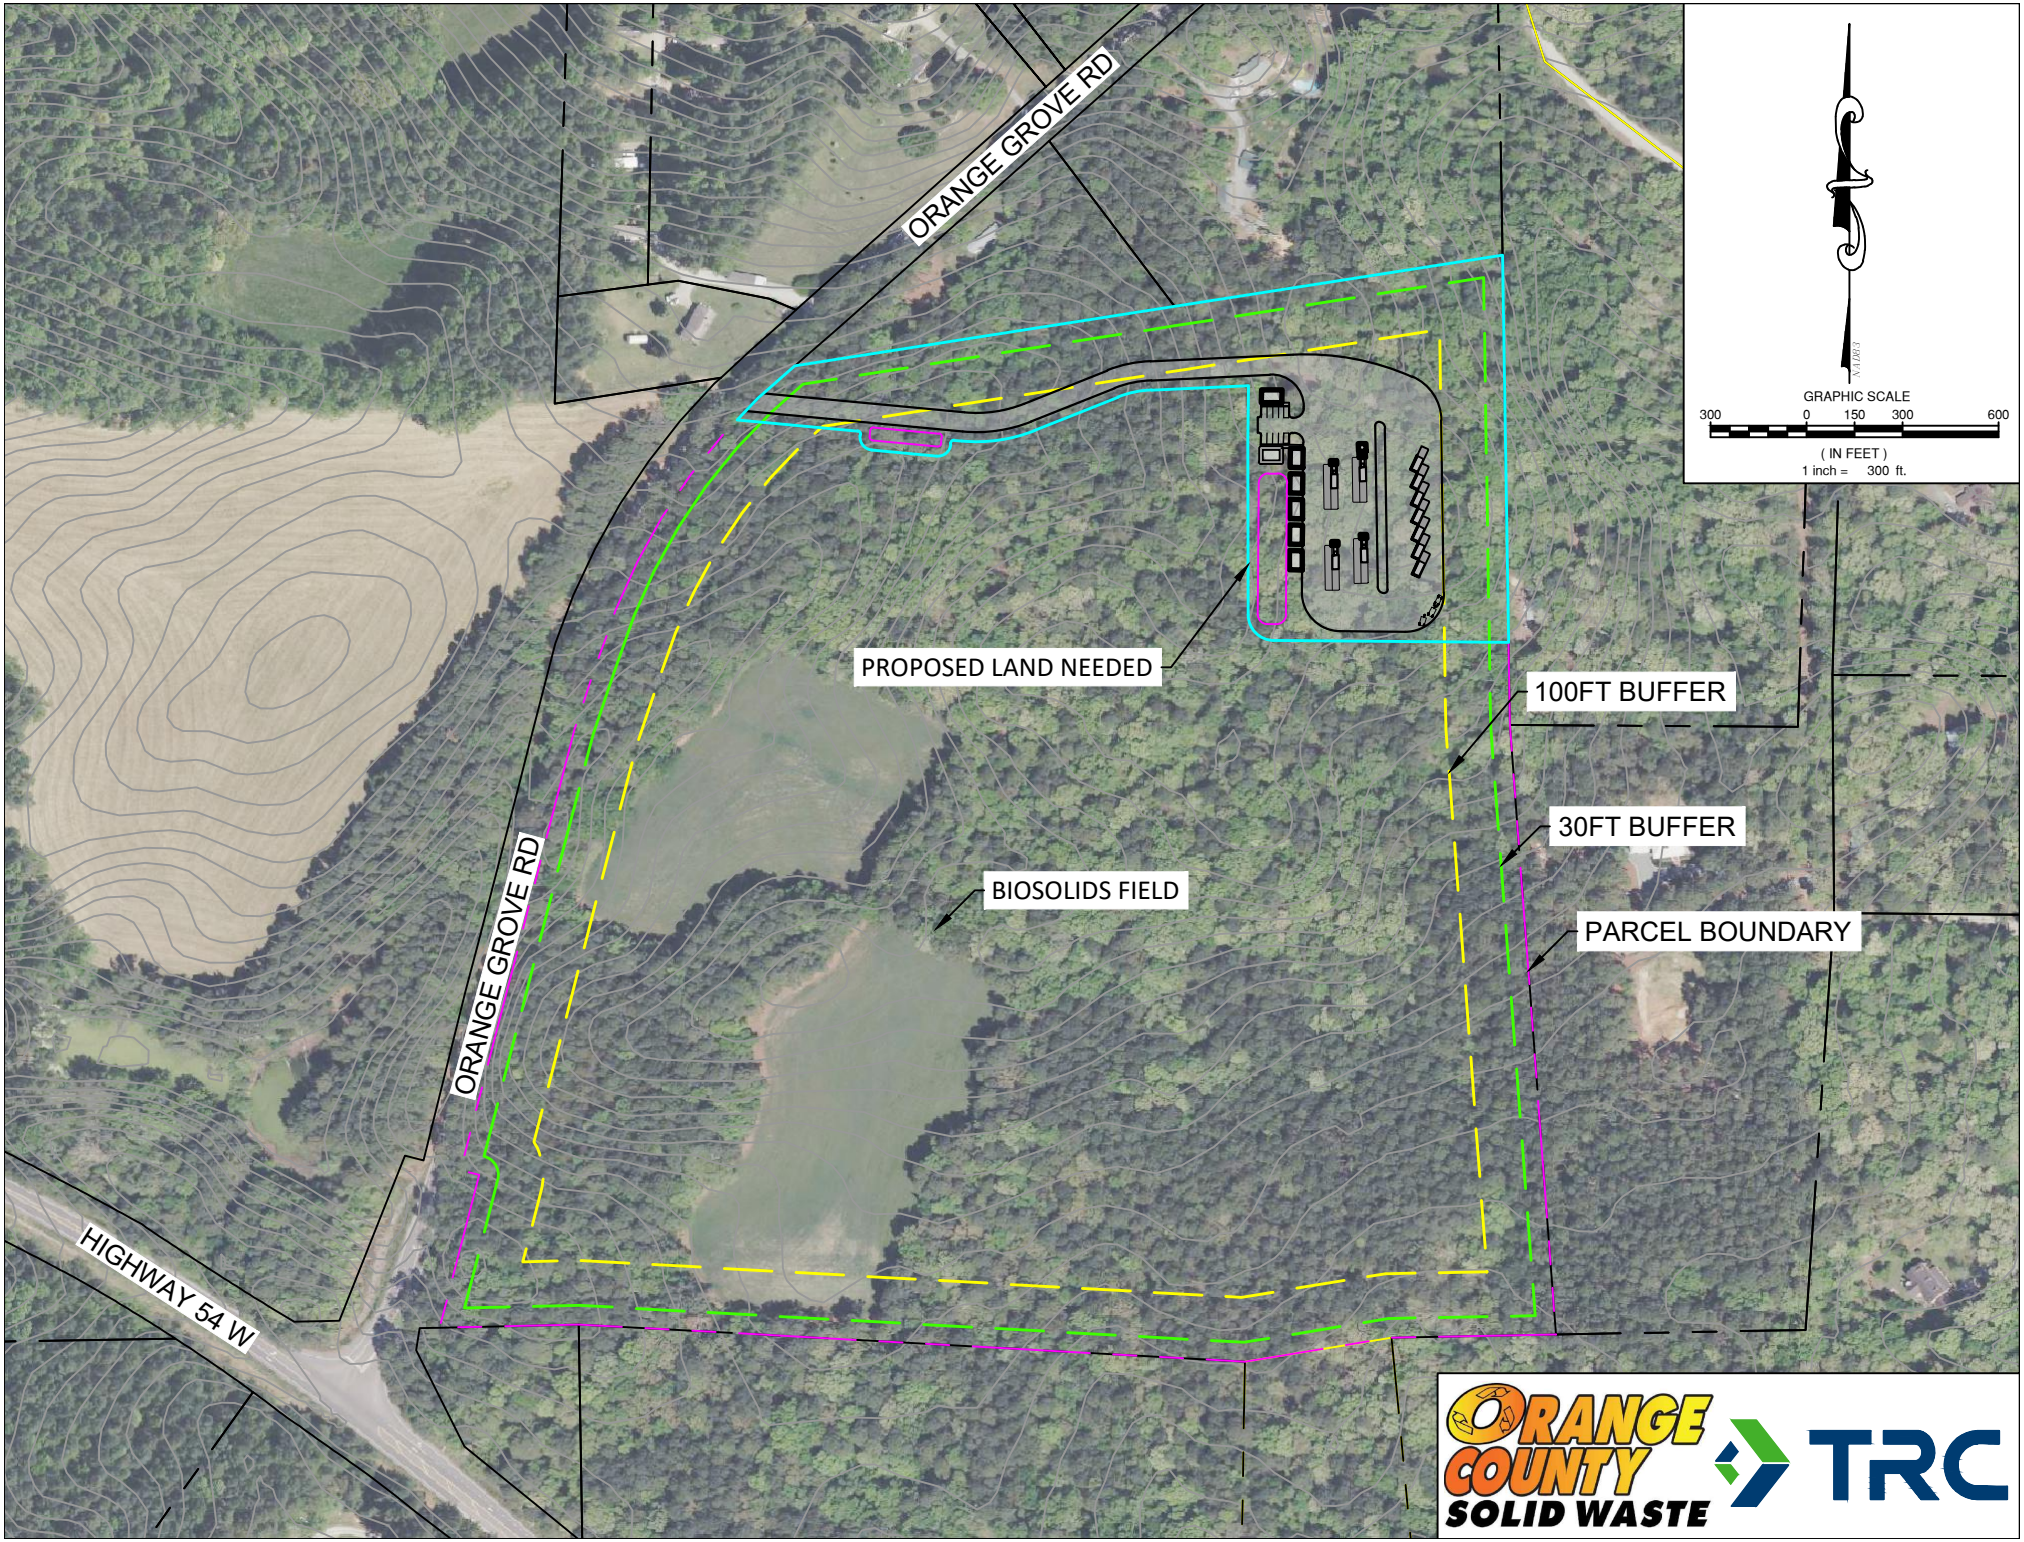
ORANGE GROVE RD
ORANGE GROVE RD
HIGHWAY 54 W
PROPOSED LAND NEEDED
100FT BUFFER
30FT BUFFER
BIOSOLIDS FIELD
PARCEL BOUNDARY
GRAPHIC SCALE
300 0 150 300 600
( IN FEET )
1 inch = 300 ft.
ORANGE COUNTY SOLID WASTE
TRC