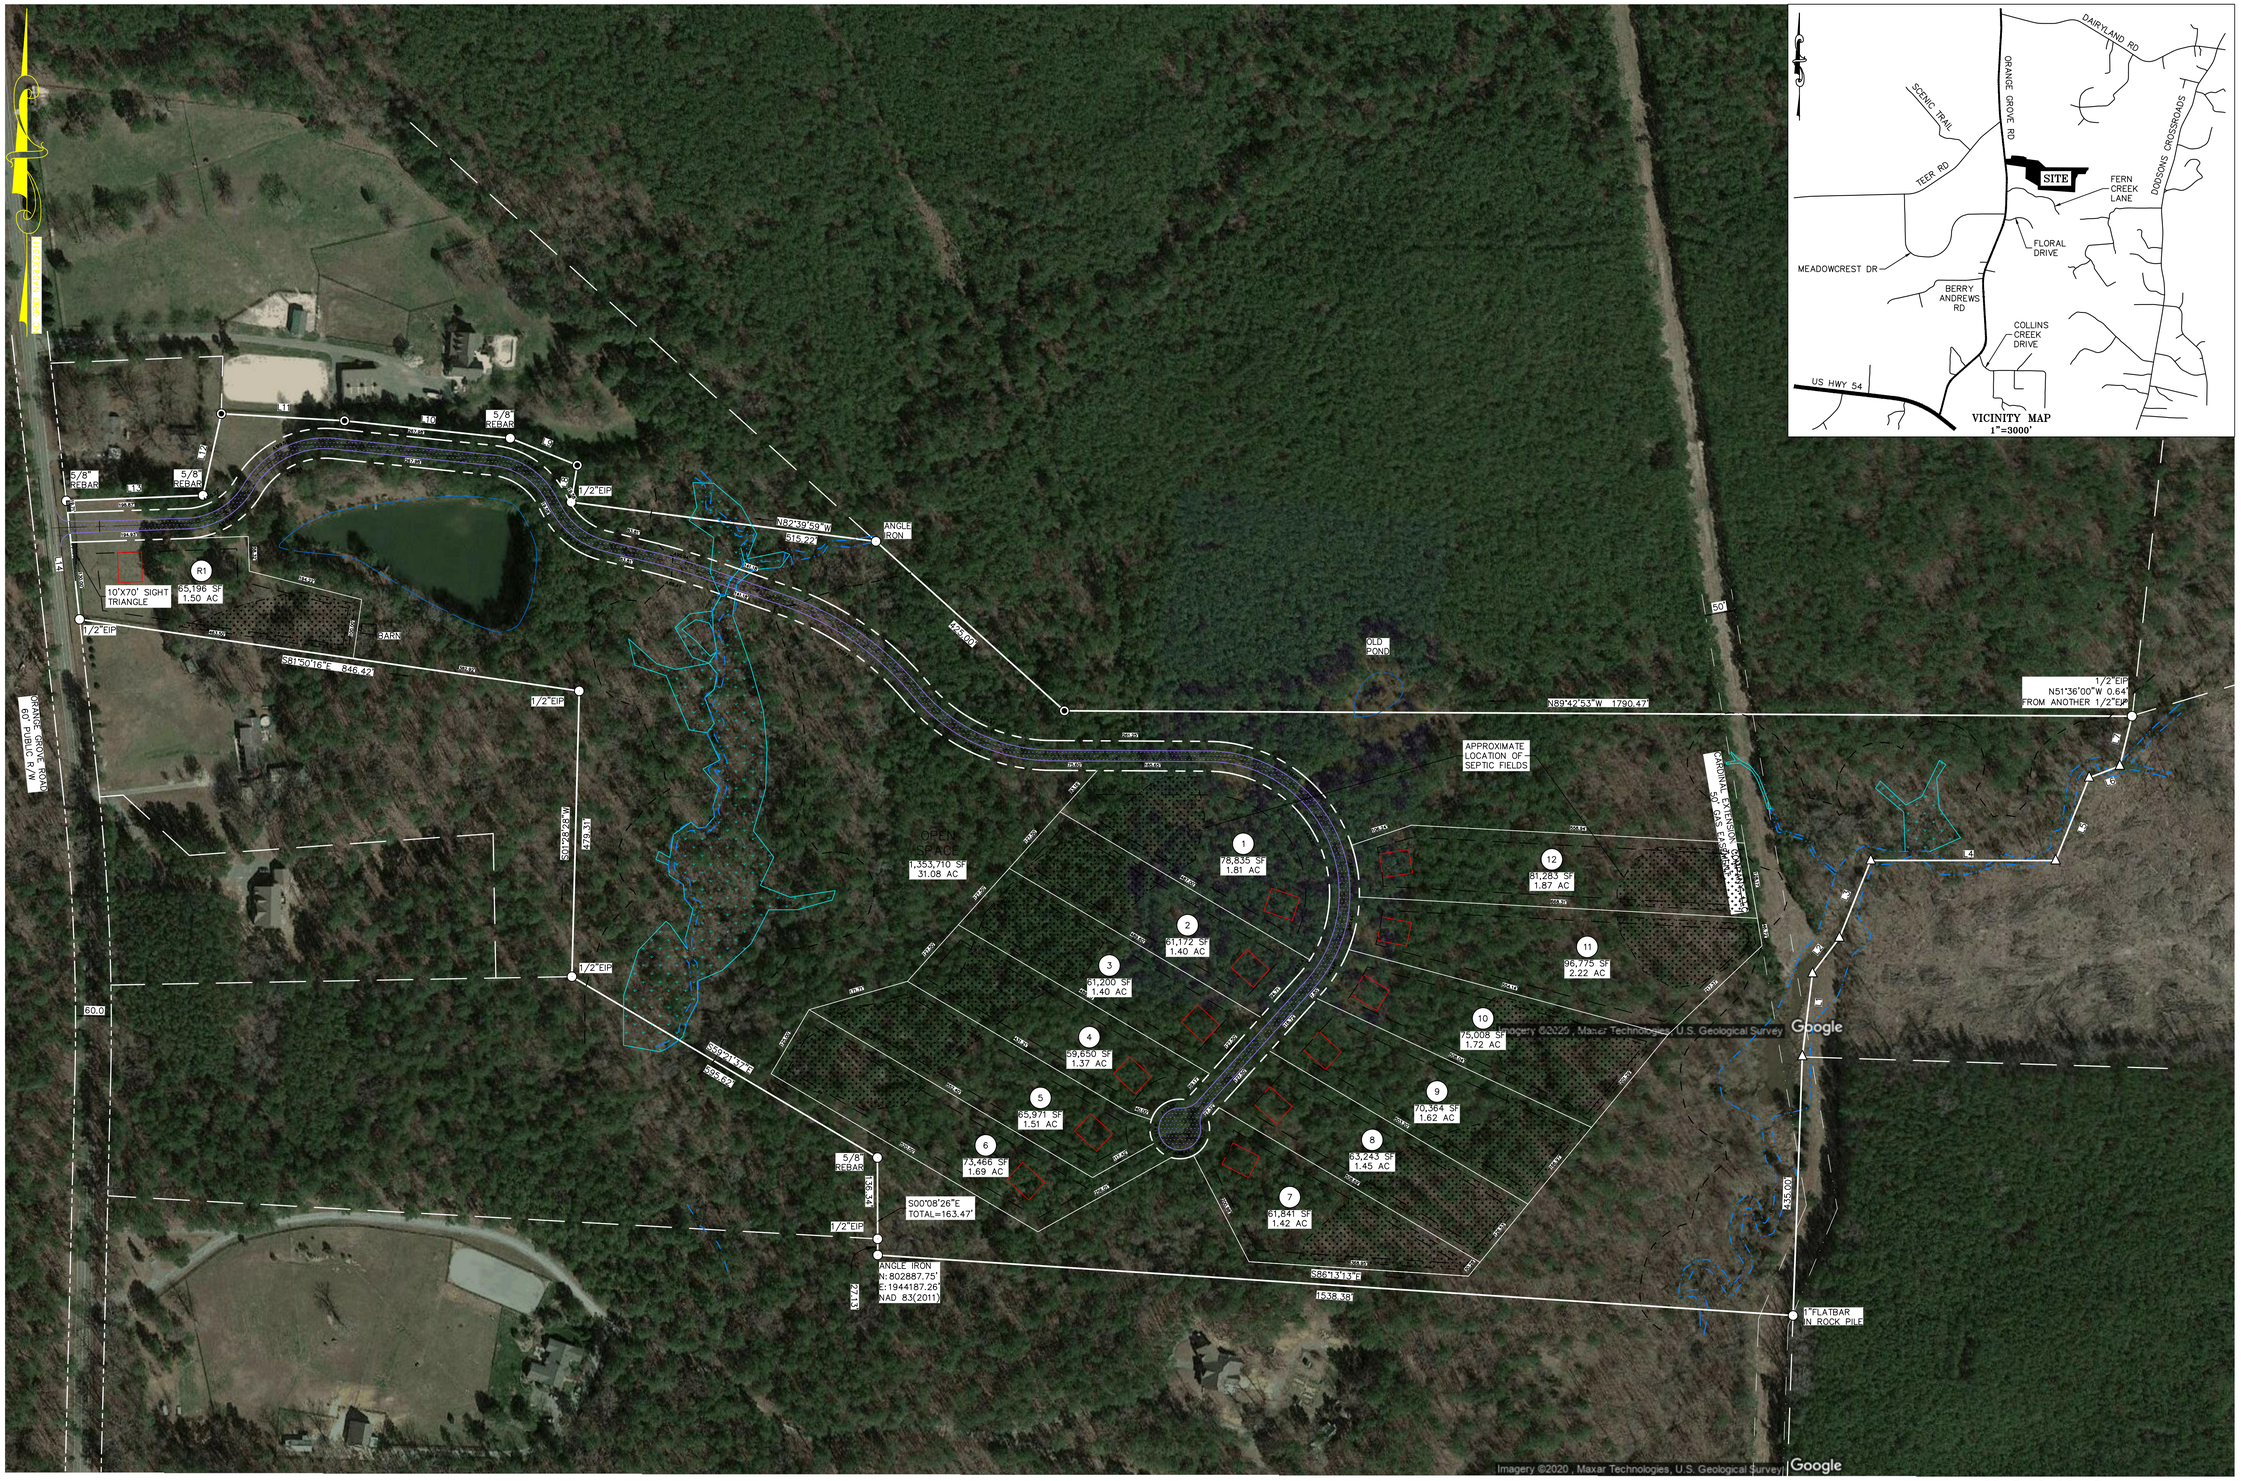

GRAPHIC SCALE

120 0 60 120 240 480

(IN FEET)
1 inch = 120 ft.

EarthCentric Engineering, Inc.
License # C-2638
204 W. Clay Street
Mebane, NC 27302
Phone: (919) 563-9041
Fax: (919) 304-3234
E-Mail: Phil.Koch@EarthCentric.com

PRELIMINARY
NOT FOR
CONSTRUCTION

PRINCIPAL ENGINEER
PHIL KOCH - NCPE #22634

ARRAY
ORANGE COUNTY, NORTH CAROLINA

COLOR
SITE EXHIBIT

REV.	DATE	DESCRIPTION	BY

DATE:	MAY XX, 2020
HORIZONTAL SCALE:	1" = 120'
VERTICAL SCALE:	N/A
PROJECT MANAGER:	CPK
DRAWN BY:	CPK
PROJECT NO:	19-018
DRAWING NAME:	19-018 WORKING

THIS DRAWING AND THE DESIGN HEREON ARE THE PROPERTY OF EarthCentric Engineering, Inc. THE INFORMATION ON THIS DRAWING IS NOT FOR USE ON ANY OTHER SITE OR PROJECT. THE REPRODUCTION OR OTHER USE OF THIS DRAWING IN WHOLE OR IN PART, WITHOUT WRITTEN CONSENT OF EarthCentric Engineering, Inc., IS PROHIBITED.

COPYRIGHT 2020 EarthCentric Engineering, Inc.

SHEET NO.

X-C

PRELIMINARY